



ROOF PLAN & FAN LOFT
SCALE: 1/16" = 1'

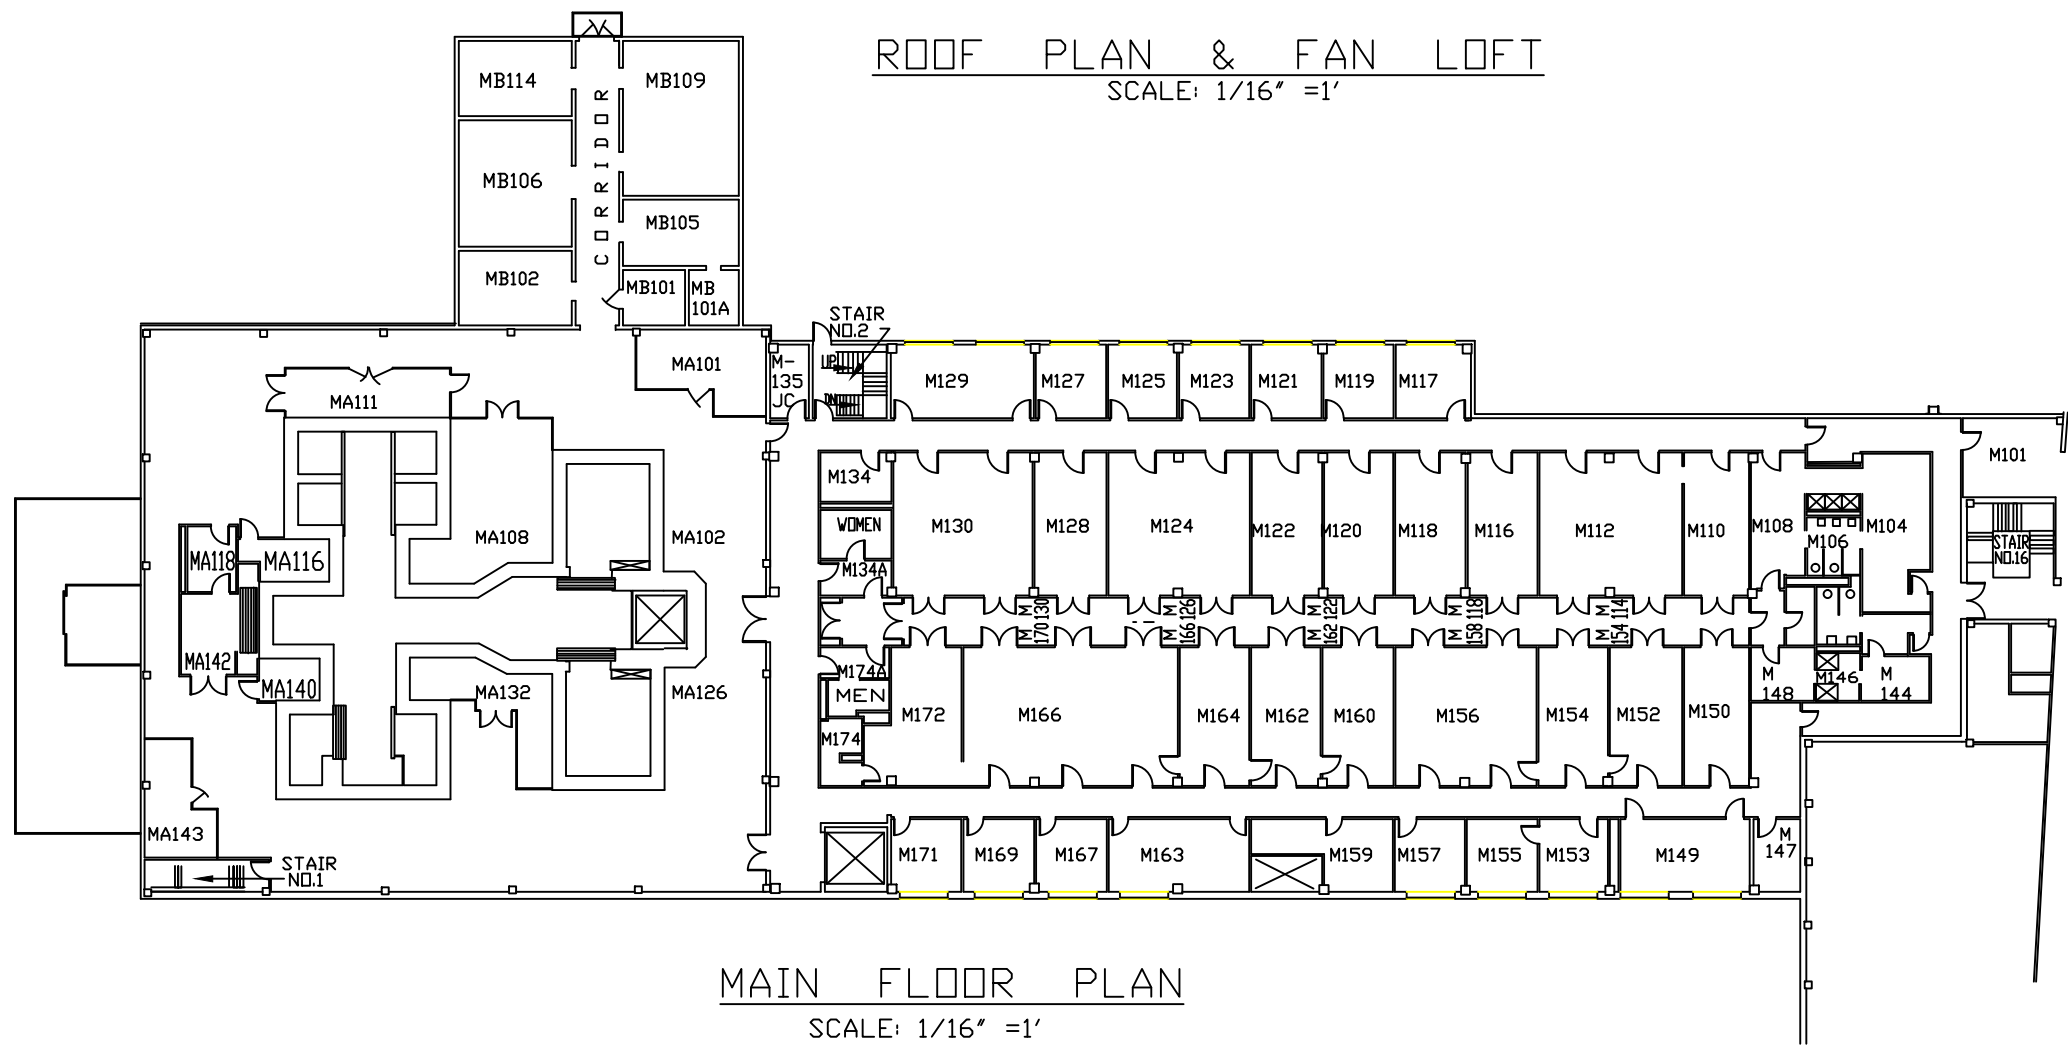

MAIN FLOOR PLAN
SCALE: 1/16" = 1'

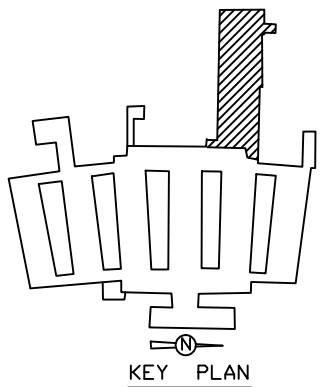

SYM.		REVISIONS		DATE		BY			
ARGONNE NATIONAL LABORATORY									
FOR OFFICIAL USE ONLY THIS DRAWING IS THE PROPERTY OF THE ARGONNE NATIONAL LABORATORY									
REFERENCE DRAWING WING M BLDG. 200									
SITE D									
REQ. & W.D.NO.		DRAWN BY		CHECKED BY		APPROVAL BY		DATE	
PLANT ENGINEERING		DRAWING NUMBER		SHEET		DATE			
PE-200-115		8 OF 8		12-15-54					
CAD\DRAWINGS\200-8								2-27-96	
8:09:20								am EST	